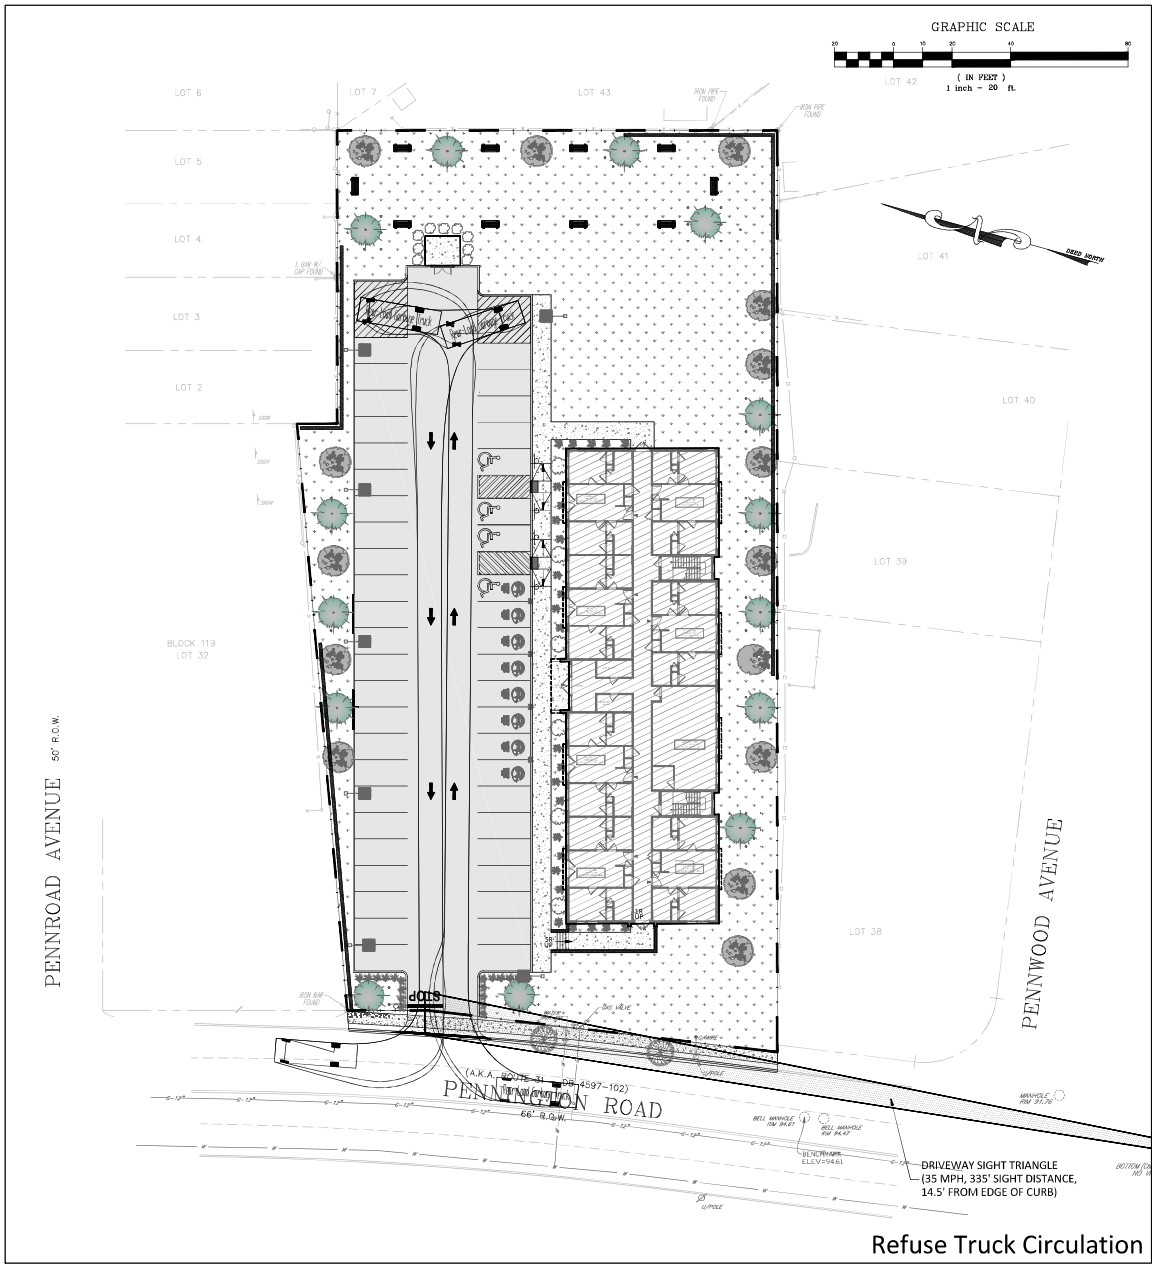

Refuse Truck Circulation

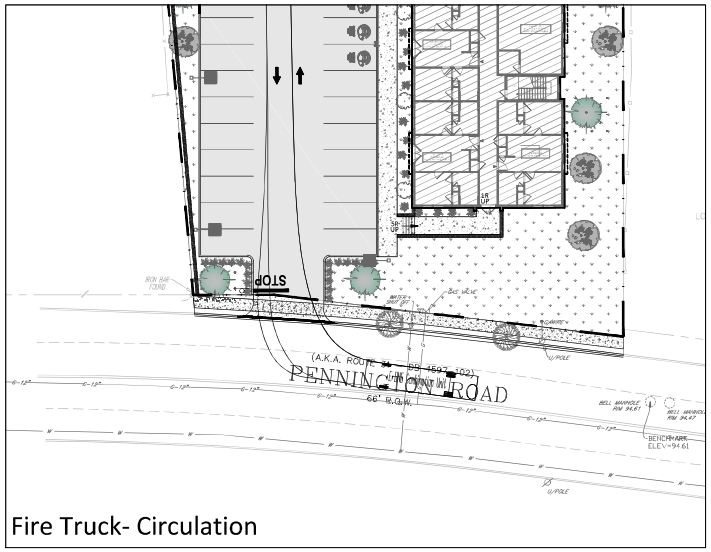

Fire Truck- Circulation

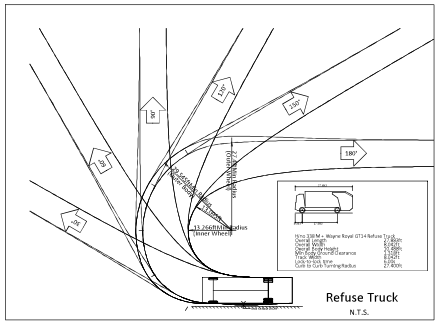

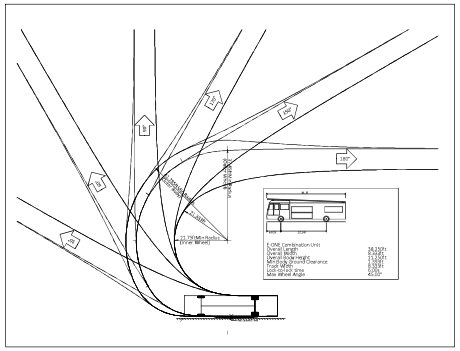

Fire Truck- E-One Combination Unit

DRAWN BY: CE			
DATE: 09/18/25			
DESIGNED BY: AK			
DATE: 09/18/25			
APPROVED BY: AK			
DATE: 09/18/25			
NO.	DESCRIPTION	DATE	BY
1	PER REVIEW COMMENTS	03/04/26	CE
2	PER REVIEW COMMENTS	09/18/26	CE

© 2026 AWZ Engineering, Inc. - All rights reserved. This material is the property of AWZ Engineering, Inc. and is protected by copyright law. Unauthorized use, reproduction, or distribution is prohibited.

ADNAN A. KHAN, P.E., C.M.E.
PROFESSIONAL ENGINEER
09/18/25
DATE
N.J. LICENSE NO. 39972 P.A. LICENSE NO. 068SE
N.Y. LICENSE NO. 086435 M.D. LICENSE NO. 43803

AWZ ENGINEERING, INC.
ENGINEERS • SCIENTISTS • CONSULTANTS
Main Office: 150 River Road, Suite B3, Montville, NJ 07045
Pennsylvania Office: Scranton, PA 18504
Tel: 973-588-7080 Fax: 973-588-7079
www.awzengineering.com e-mail: info@awzengineering.com
New Jersey Certificate of Authorization No. 24GA28118400
Pennsylvania Certificate of Authority No.: 3771354

TAX LOT 1
BLOCK 118.02
1530 PENNINGTON ROAD
TOWNSHIP OF EWING
MERCER COUNTY, NEW JERSEY

CIRCULATION PLAN

JOB NUMBER: 22-0810

SCALE: AS SHOWN

C-07

SHEET 7 OF 14